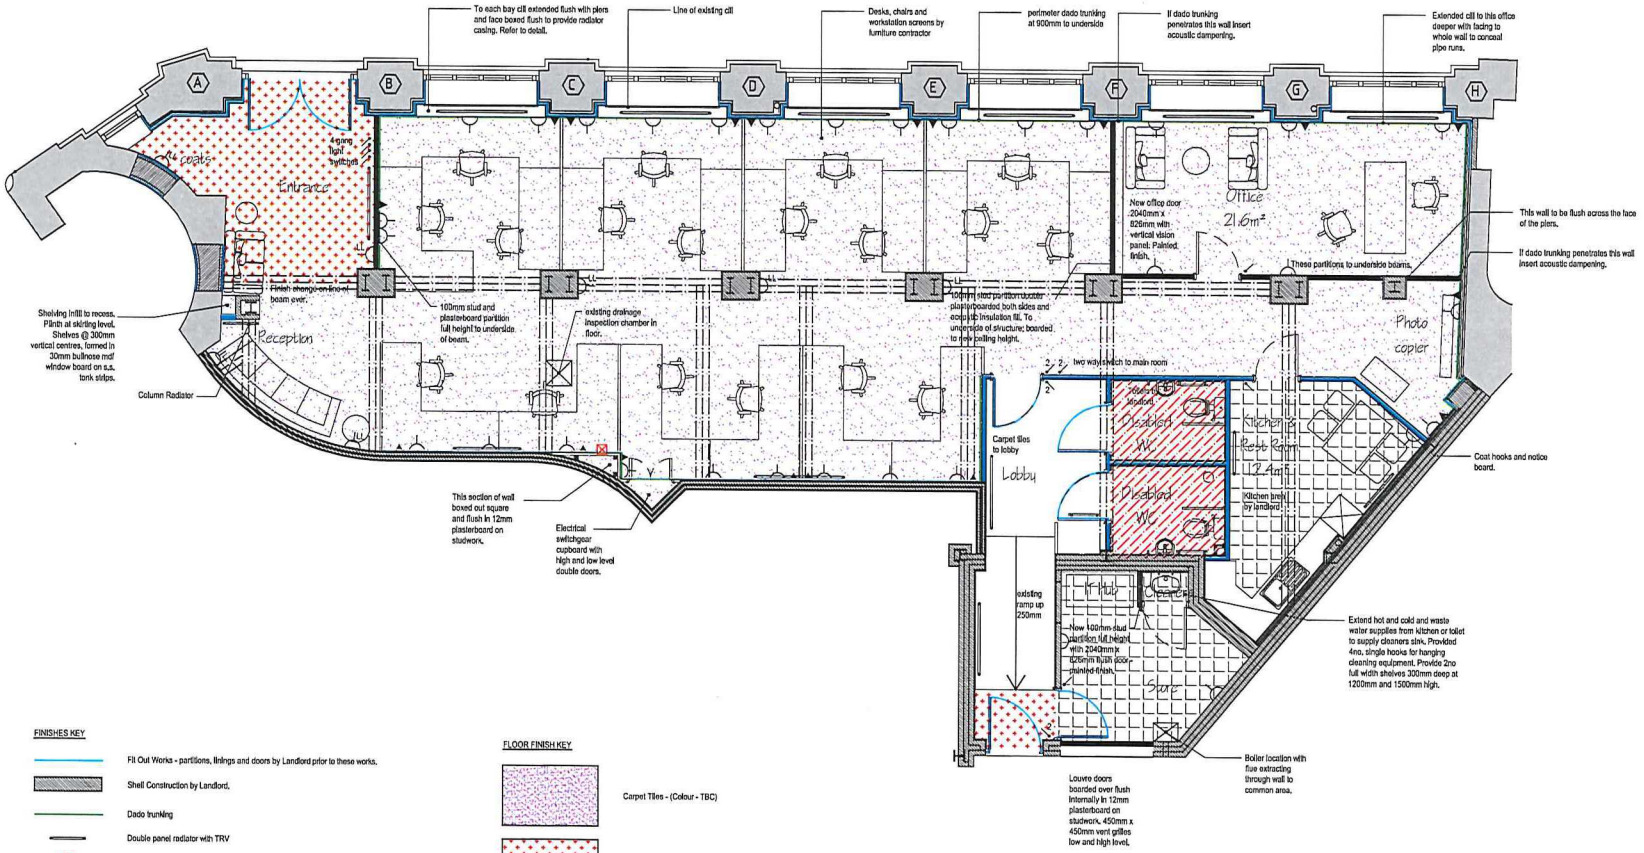

FINISHES KEY

- Fit Out Works - partitions, linings and doors by Landlord prior to these works.
- Shell Construction by Landlord.
- Dado trunking
- Double panel radiator with TRV
- Room Stat
- DSSO - at approx 1000mm high
- DSSO - Low level
- Double Data point
- Light Switch - (2 = 2 way)
- +3000 / +2200 — Height FL to u/s soffit / Height FL to u/s new ceiling
- FE — Fire Exit

FLOOR FINISH KEY

- Carpet Tiles - (Colour - TBC)
- Barrier Carpet - (Colour - TBC)
- Vinyl Flooring - (Colour - TBC)
- Works by Landlord.

Health & Safety - Risk Analysis

CONSTRUCTION RISKS	MAINTENANCE / CLEANING RISKS
- Working at height. - Construction access restrictions.	- Cleaning windows at high level. - High ceiling mounted fittings.

In addition to the hazards/risks normally associated with the types of work detailed on this drawing, take note of the above.

It is assumed that all works on this drawing will be carried out by a competent contractor working, where appropriate, to an approved method statement.

NOTES

REV	DATE	NOTES	BY
A	18.03.16	W.C. Layout and kitchen amended	LH

CONSTRUCTION

Do not scale from this drawing - all dimensions to be checked on site

the aed practice
Building L27, London Road Campus
London Road, Reading, RG1 5AQ
t: 0118 916 8450 f: 0118 916 8459
mail@aedpractice.co.uk www.aedpractice.co.uk
Also in Wokingham, Berkshire
Copyright - The AED Practice Limited (2015)

PORTSMOUTH ROMAN DIOCESAN TRUST
OFFICE RELOCATION - THE FOYER, ENDINBURGH ROAD, PORSTMOUTH
PROPOSED FIT OUT PLAN
Scale: 1:50@A1 Date: 08.03.16
Dwg No: PD1560/MP120 Rev: A