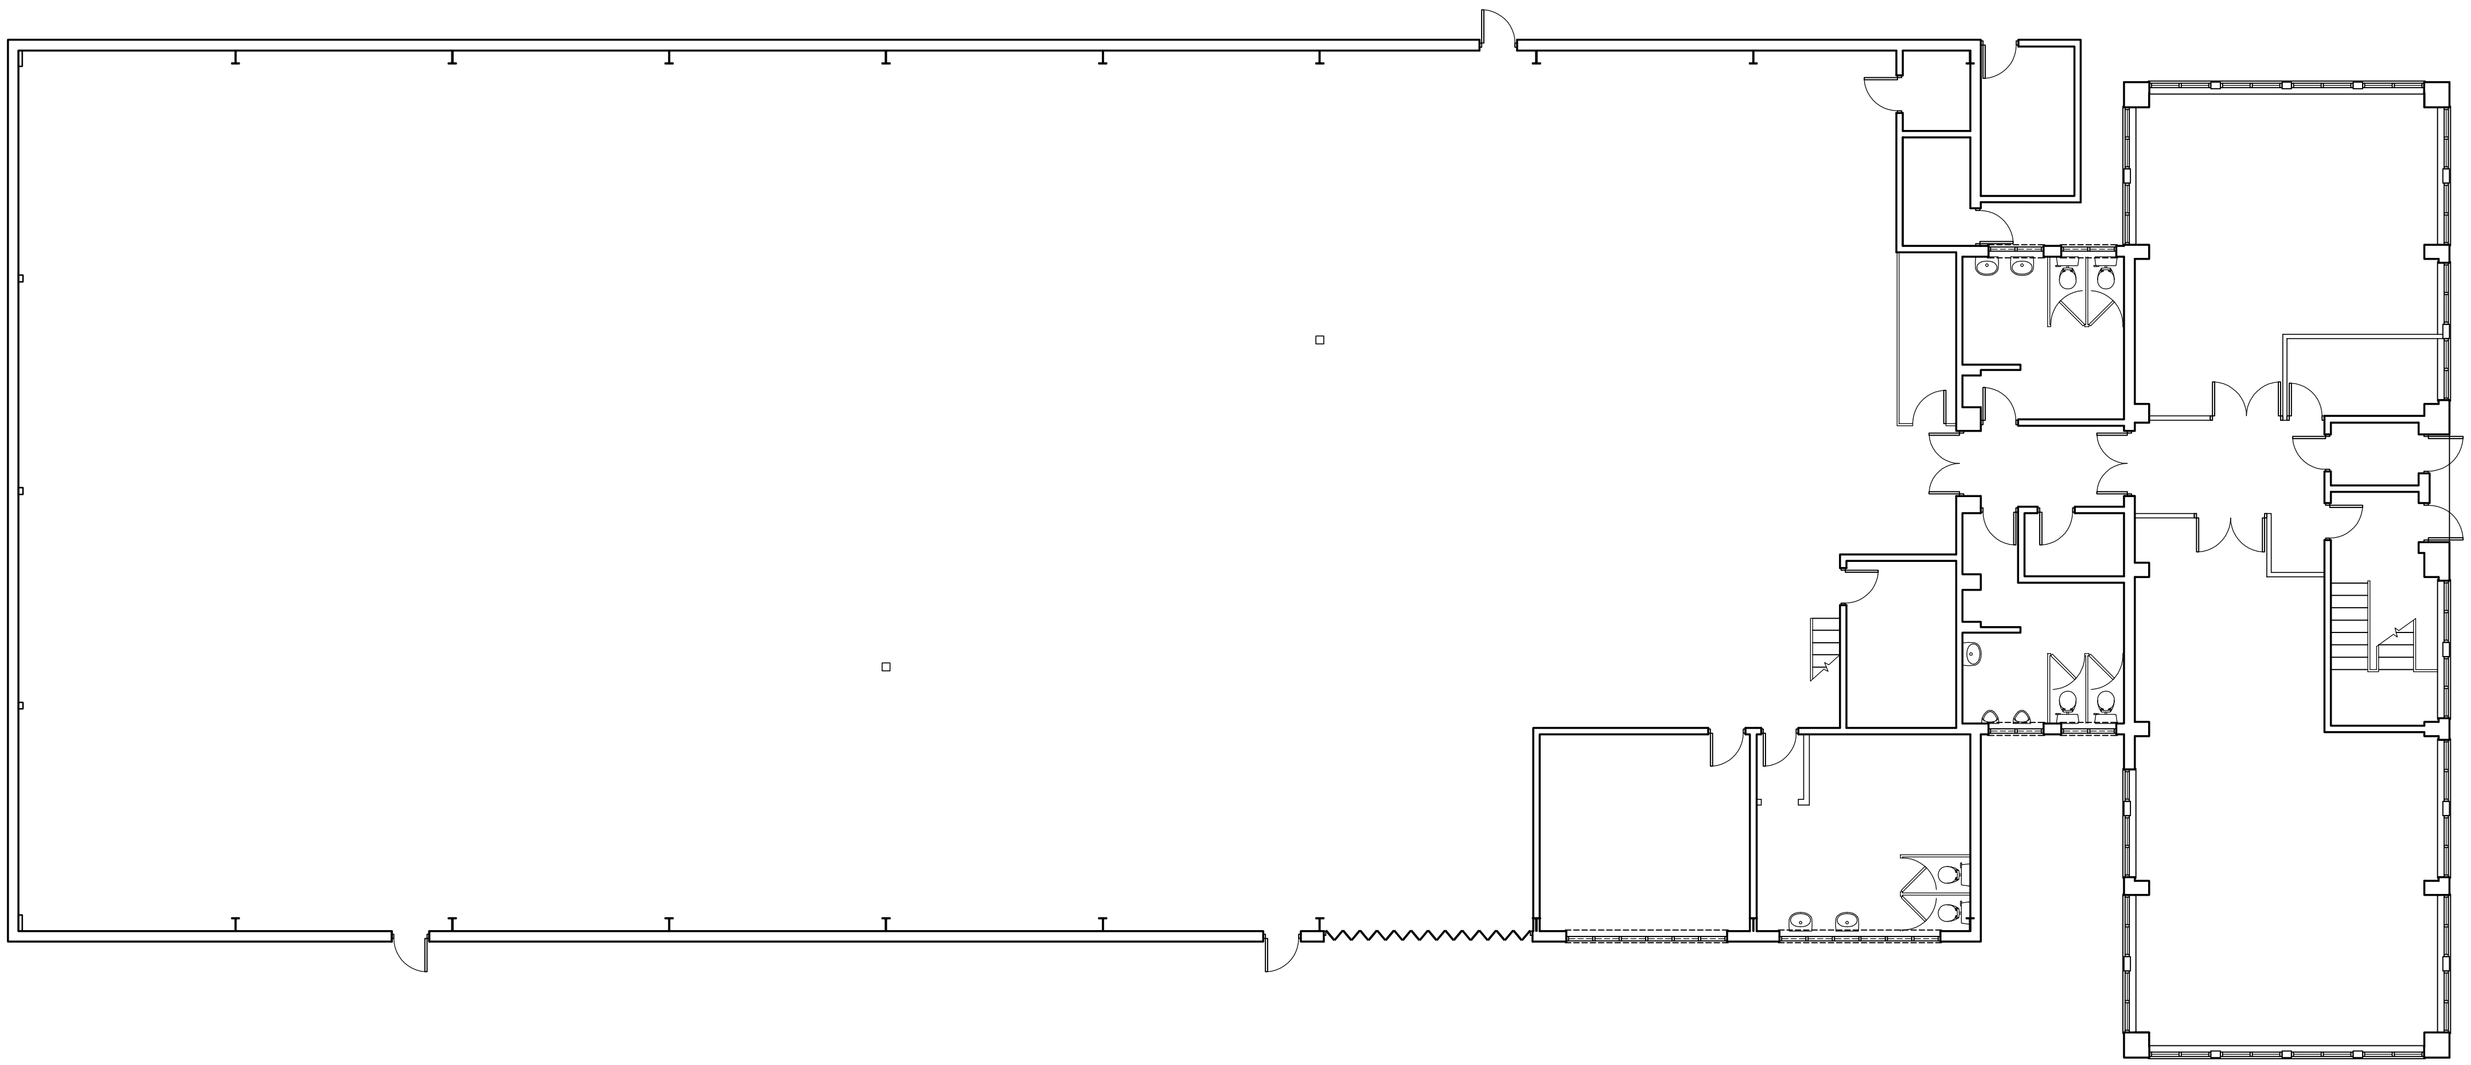

GROUND FLOOR

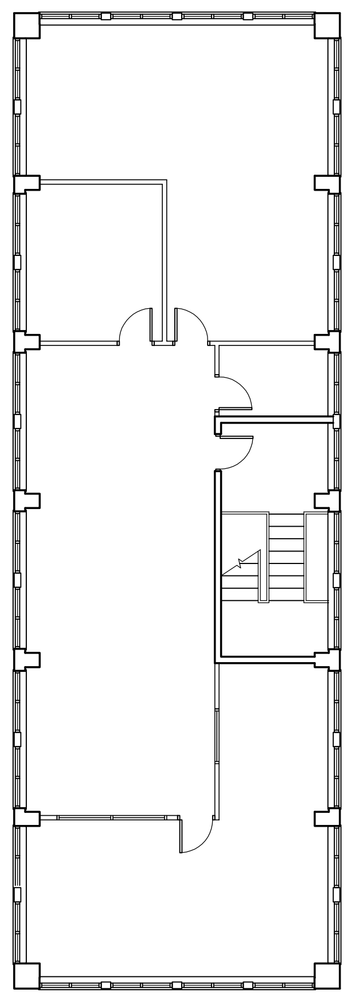

FIRST FLOOR

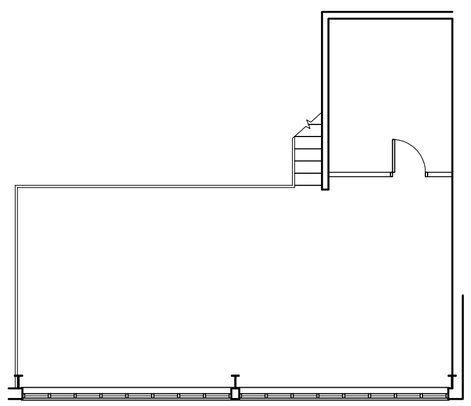

MEZZANINE

0m 2m 4m 6m 8m 10m 12m 14m 16m 18m 20m

Rev	Revision	By	Date

KNIGHT ARCHITECTURAL DESIGN

K.A.D. Ltd.
The Gatehouse, Admirals Wood
7 Coldeast Way
Sarisbury Green
Southampton
SO31 7AT
m: 07801 346 479
t: 01489 660 194
e: ian@k-a-d.co.uk

Client

GARDINER GRAPHICS GROUP

Project

UNIT C3 OAK PARK INDUSTRIAL ESTATE, NORTHARBOUR ROAD PORTSMOUTH, PO6 3TJ

Drawing

EXISTING FLOOR PLANS

Scale	Date
1:200@A3 / 1:100@A1	MAR 2015

Project no.	Sequential	Bldg/Floor	Detail	Rev
KAD	01	A	EX1	.